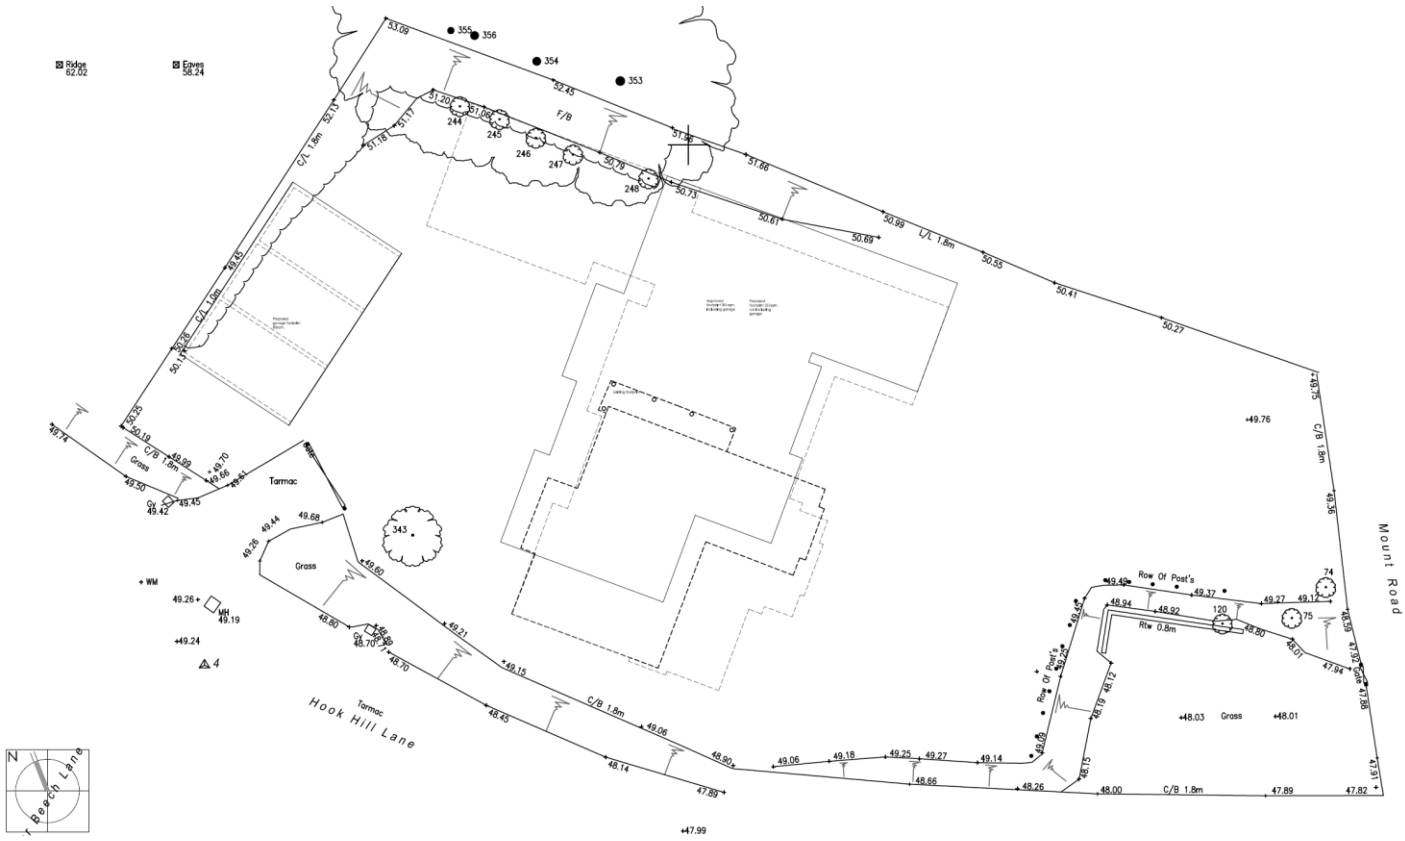

Ridge
62.02
Eaves
58.24
Mount Road
Hook Hill Lane
Tarmac
Grass
Row Of Post's
Rtw 0.8m
C/B 1.8m
L/L 1.8m
F/B
C/L 1.8m
C/L 1.0m
WM
MH
Beech Lane
N