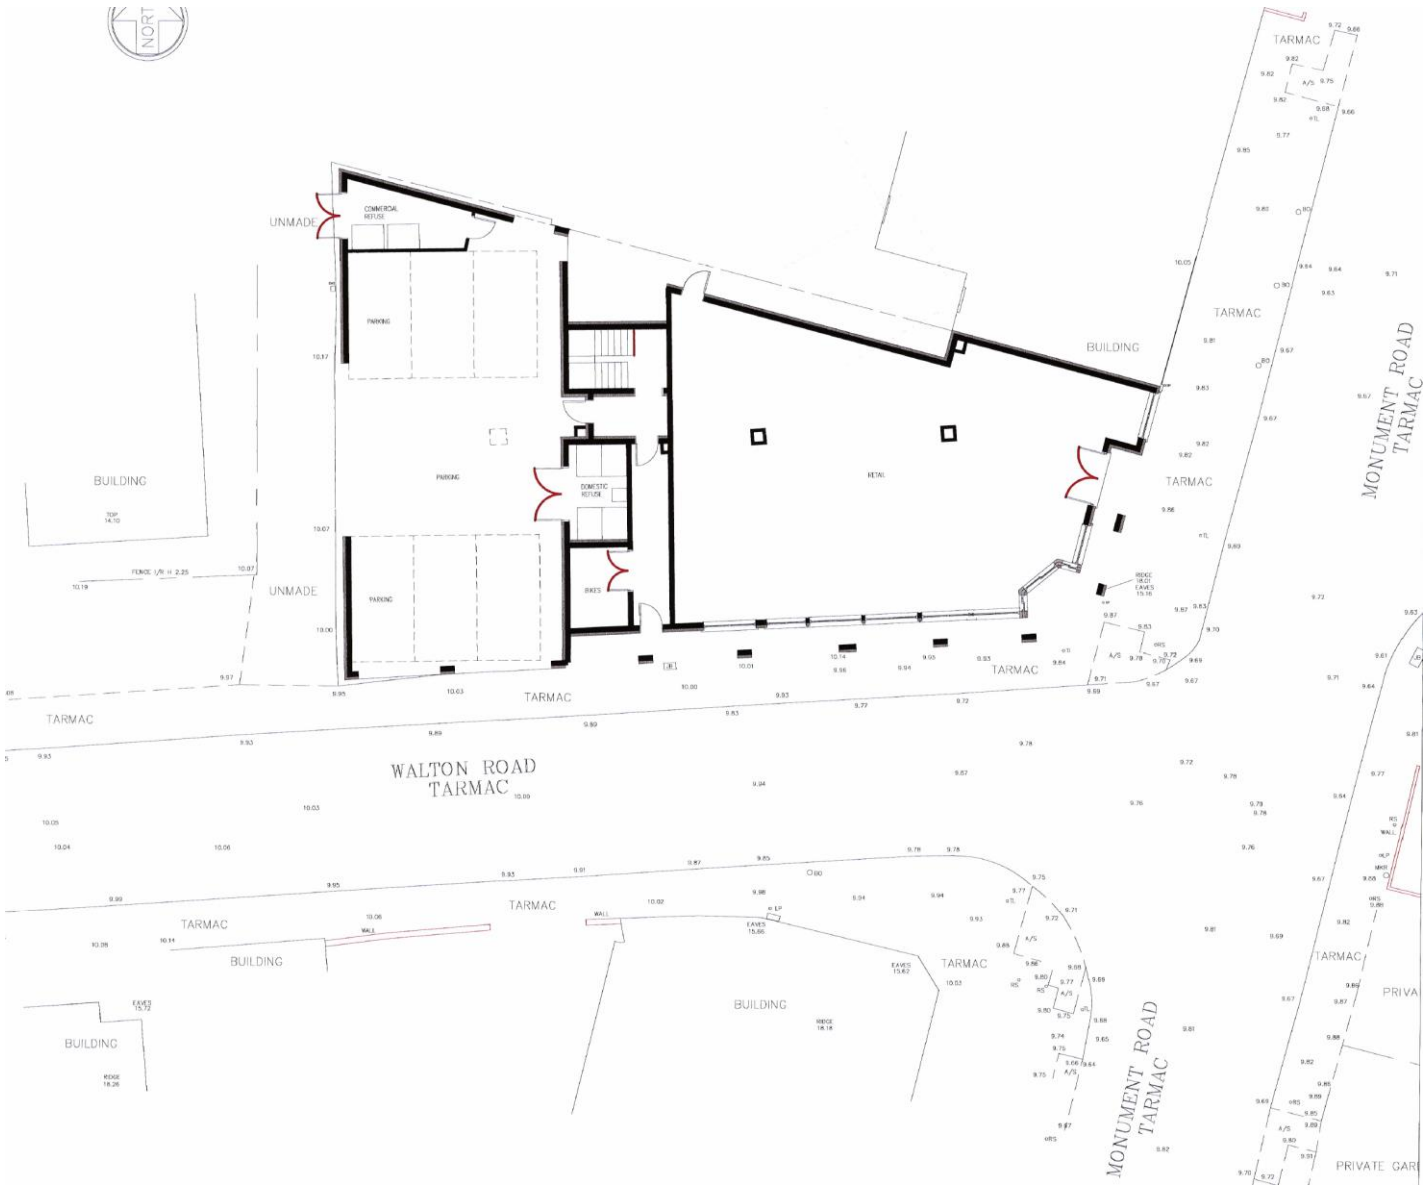
NORTH
UNMADE
COMMERCIAL REFUSE
PARKING
PARKING
DOMESTIC REFUSE
BIKES
PARKING
UNMADE
BUILDING
RETAIL
BUILDING
TARMAC
TARMAC
TARMAC
TARMAC
TARMAC
TARMAC
WALTON ROAD
TARMAC
TARMAC
TARMAC
BUILDING
BUILDING
BUILDING
TARMAC
TARMAC
MONUMENT ROAD
TARMAC
MONUMENT ROAD
TARMAC
TARMAC
PRIVA
PRIVATE GAR