Appendix 3

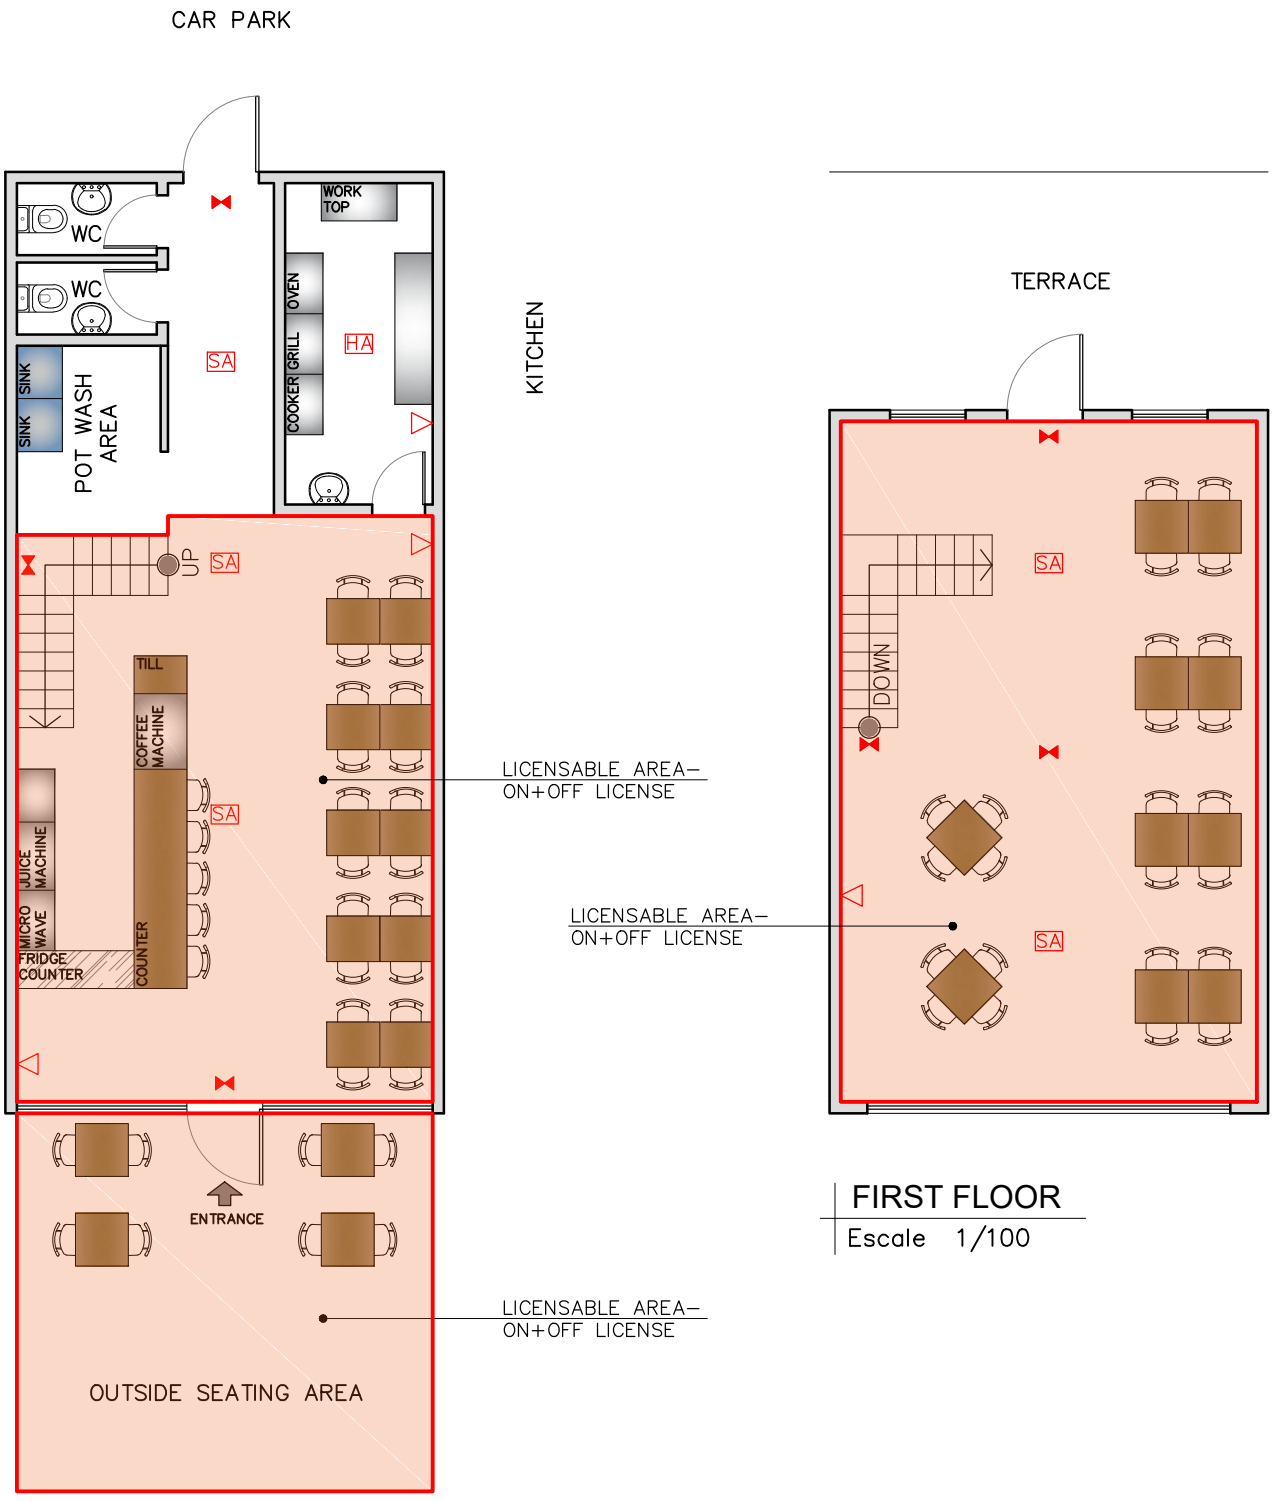

GROUND FLOOR
Escale 1/100

FIRST FLOOR
Escale 1/100

LICENSABLE AREA

SA SMOKE ALARM

HA HEAT ALARM

FIRE EXTINGUESHER

EMERGENCY LIGHT

DELICATESSEN/BUTCHER

ALCOHOL LICENSE – ON+OFF LICENSE

JOSE MANUEL ROCHA
UNIT 35 – BATTERSEA BUSINESS CENTRE 99–109 LAVENDER HILL
LONDON SW11 5QL
TEL: [redacted] / E-MAIL: [redacted]

APPLICANT:

BRAZIL TROPICAL

56 CHERTSEY ROAD
WOKING
GU21 5BG

SCALE:
A4_1/100

DATE:
01–OCTOBER–2023